ANNEXURE-6 (ELEVATION)

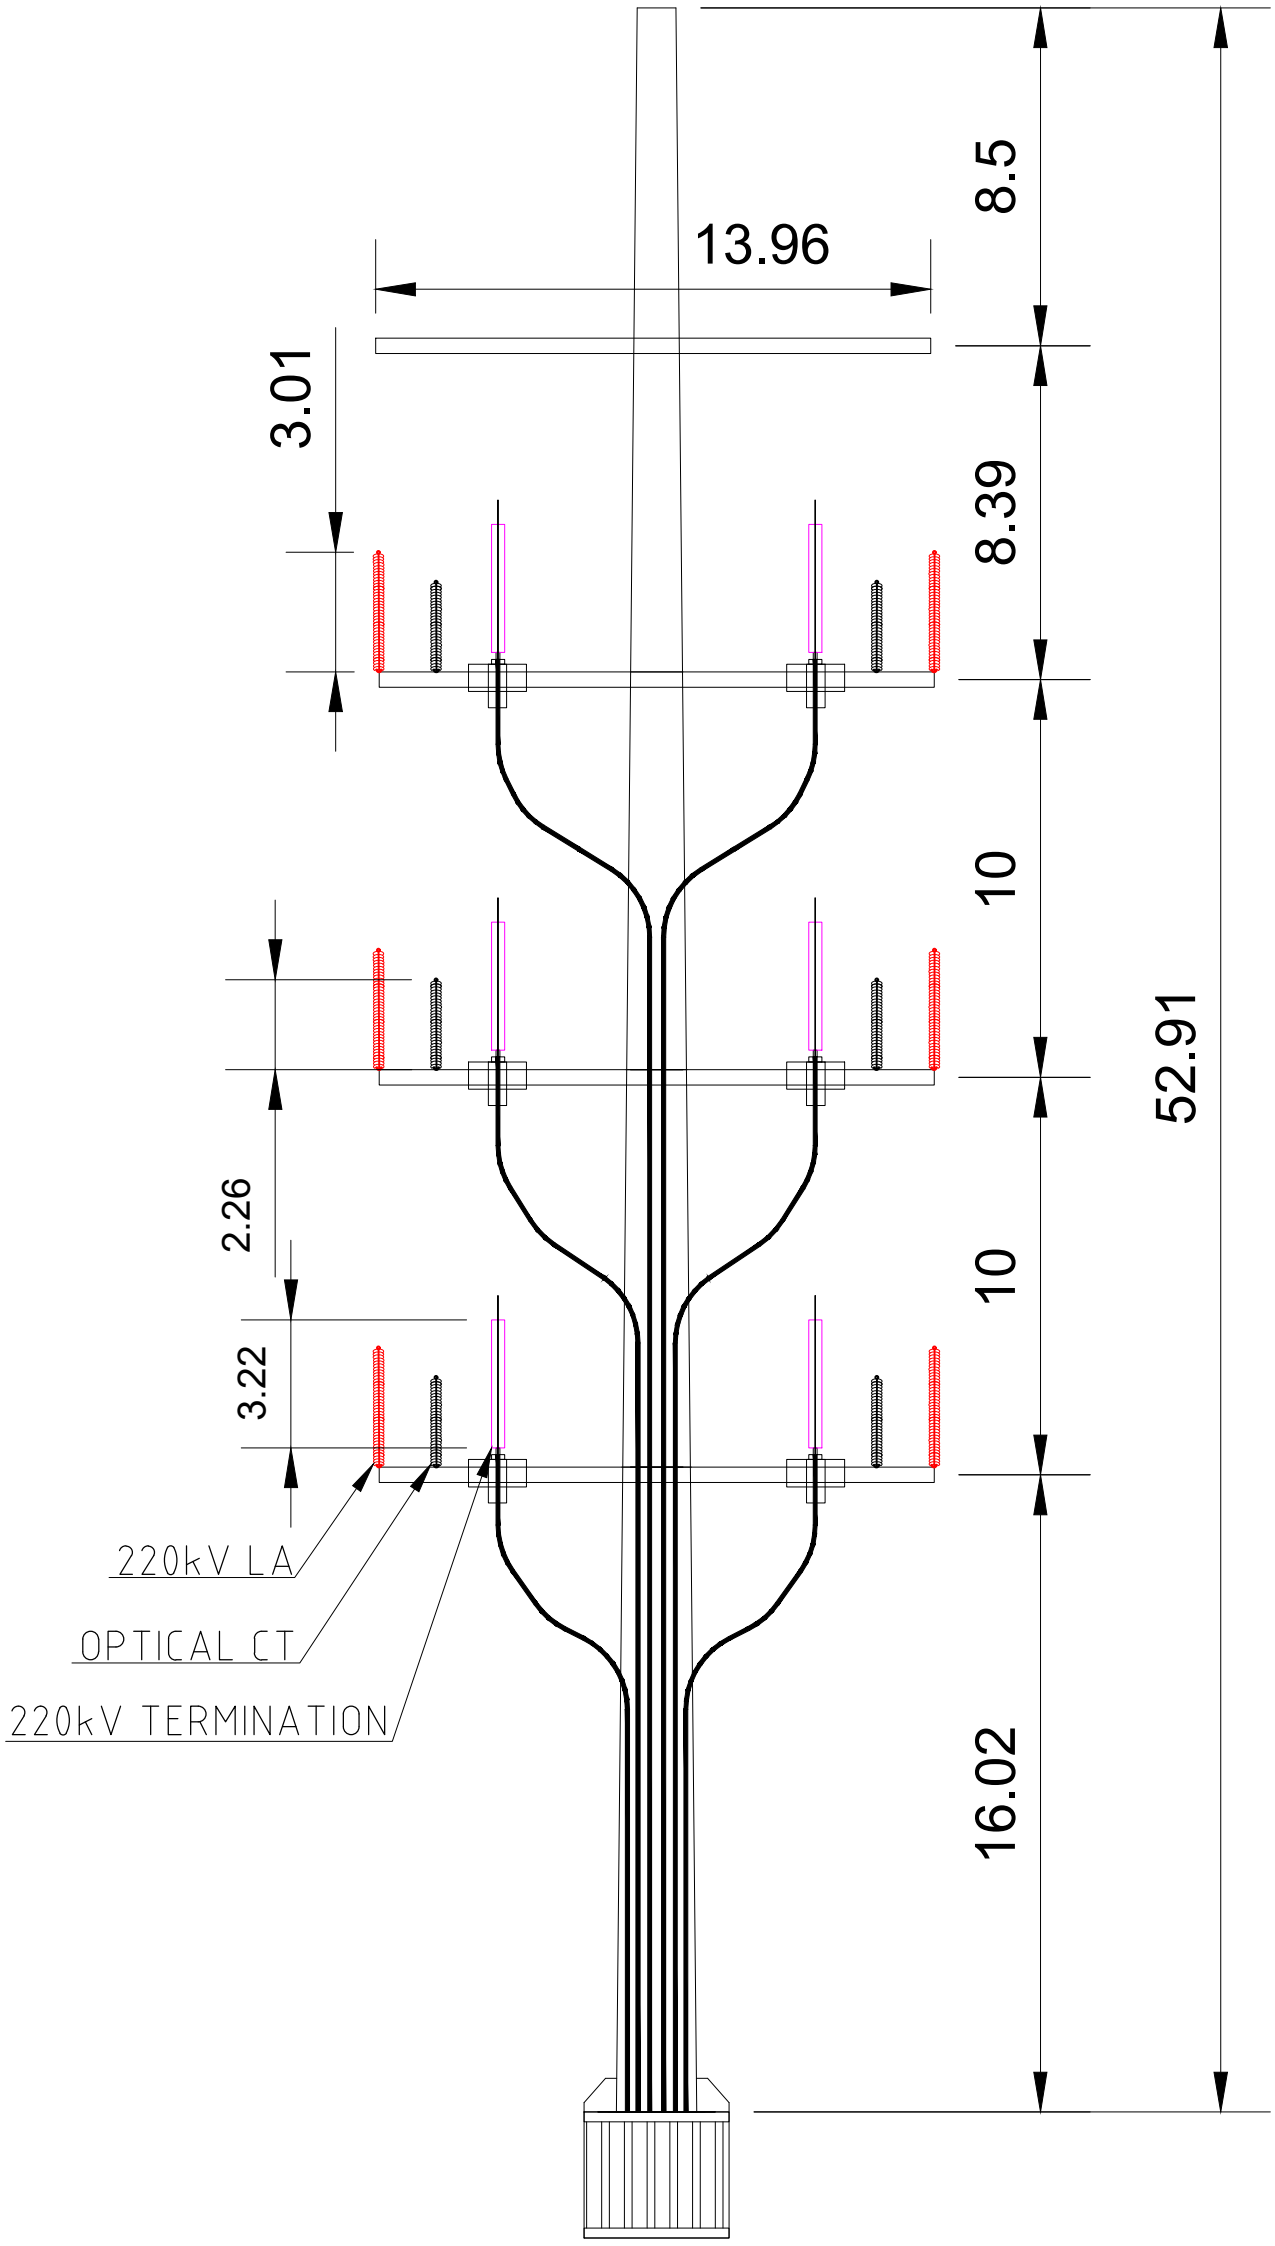

PROPOSED 220kV CTT TOWER
(CHEMBUR 2nd FEED)

CONCEPT DRAWING

REV	BY	APPD	DESCRIPTION	DA	MO	YR
R0				30	04	19

APPROVED	AW	DRAWN	AVP	30	04 19
DATE	30/04/2019	CHECK	SB	30	04 19
SCALE		DESIGN	SB	30	04 19
A3		DES. CHK.	AW	30	04 19
		CAD FILE:			

adani Electricity

PROJECT
CHEMBUR 2ND FEED PROJECT

TITLE
ELEVATION DRAWING
CABLE TERMINATION TOWER
(MONOPOLE)

DWG.	REV	R0