REFERENCE DRAWINGS		
SR.NO.	DESCRIPTION	NUMBER
1.	GENERAL ARRANGEMENT DRAWING OF 100/ 125 MVA; 220/33 KV TRANSFORMER (ONAN/ONAF)	***
2.	FOUNDATION DETAILS	****

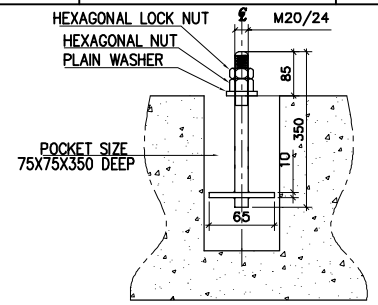

DETAILS FOR FOUNDATION BOLTS OTHER THAN AT ROLLERS, SUPLIED BY BBL
REFER DRG. NO: TJ-2/T/05136/2
BHARAT BIJLEE LTD.

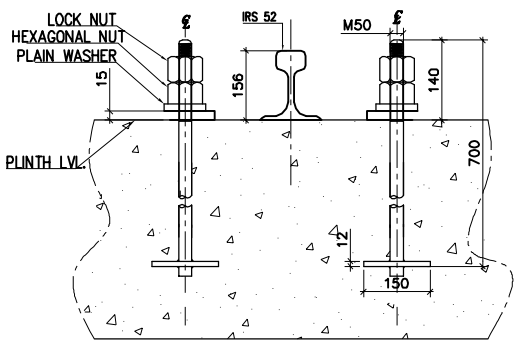

DETAILS FOR FOUNDATION BOLTS FOR ROLLERS CLAMPING BEING USED BY RELIANCE
REFER DRG. NO: TJ-2/T/05136/2
BHARAT BIJLEE LTD.

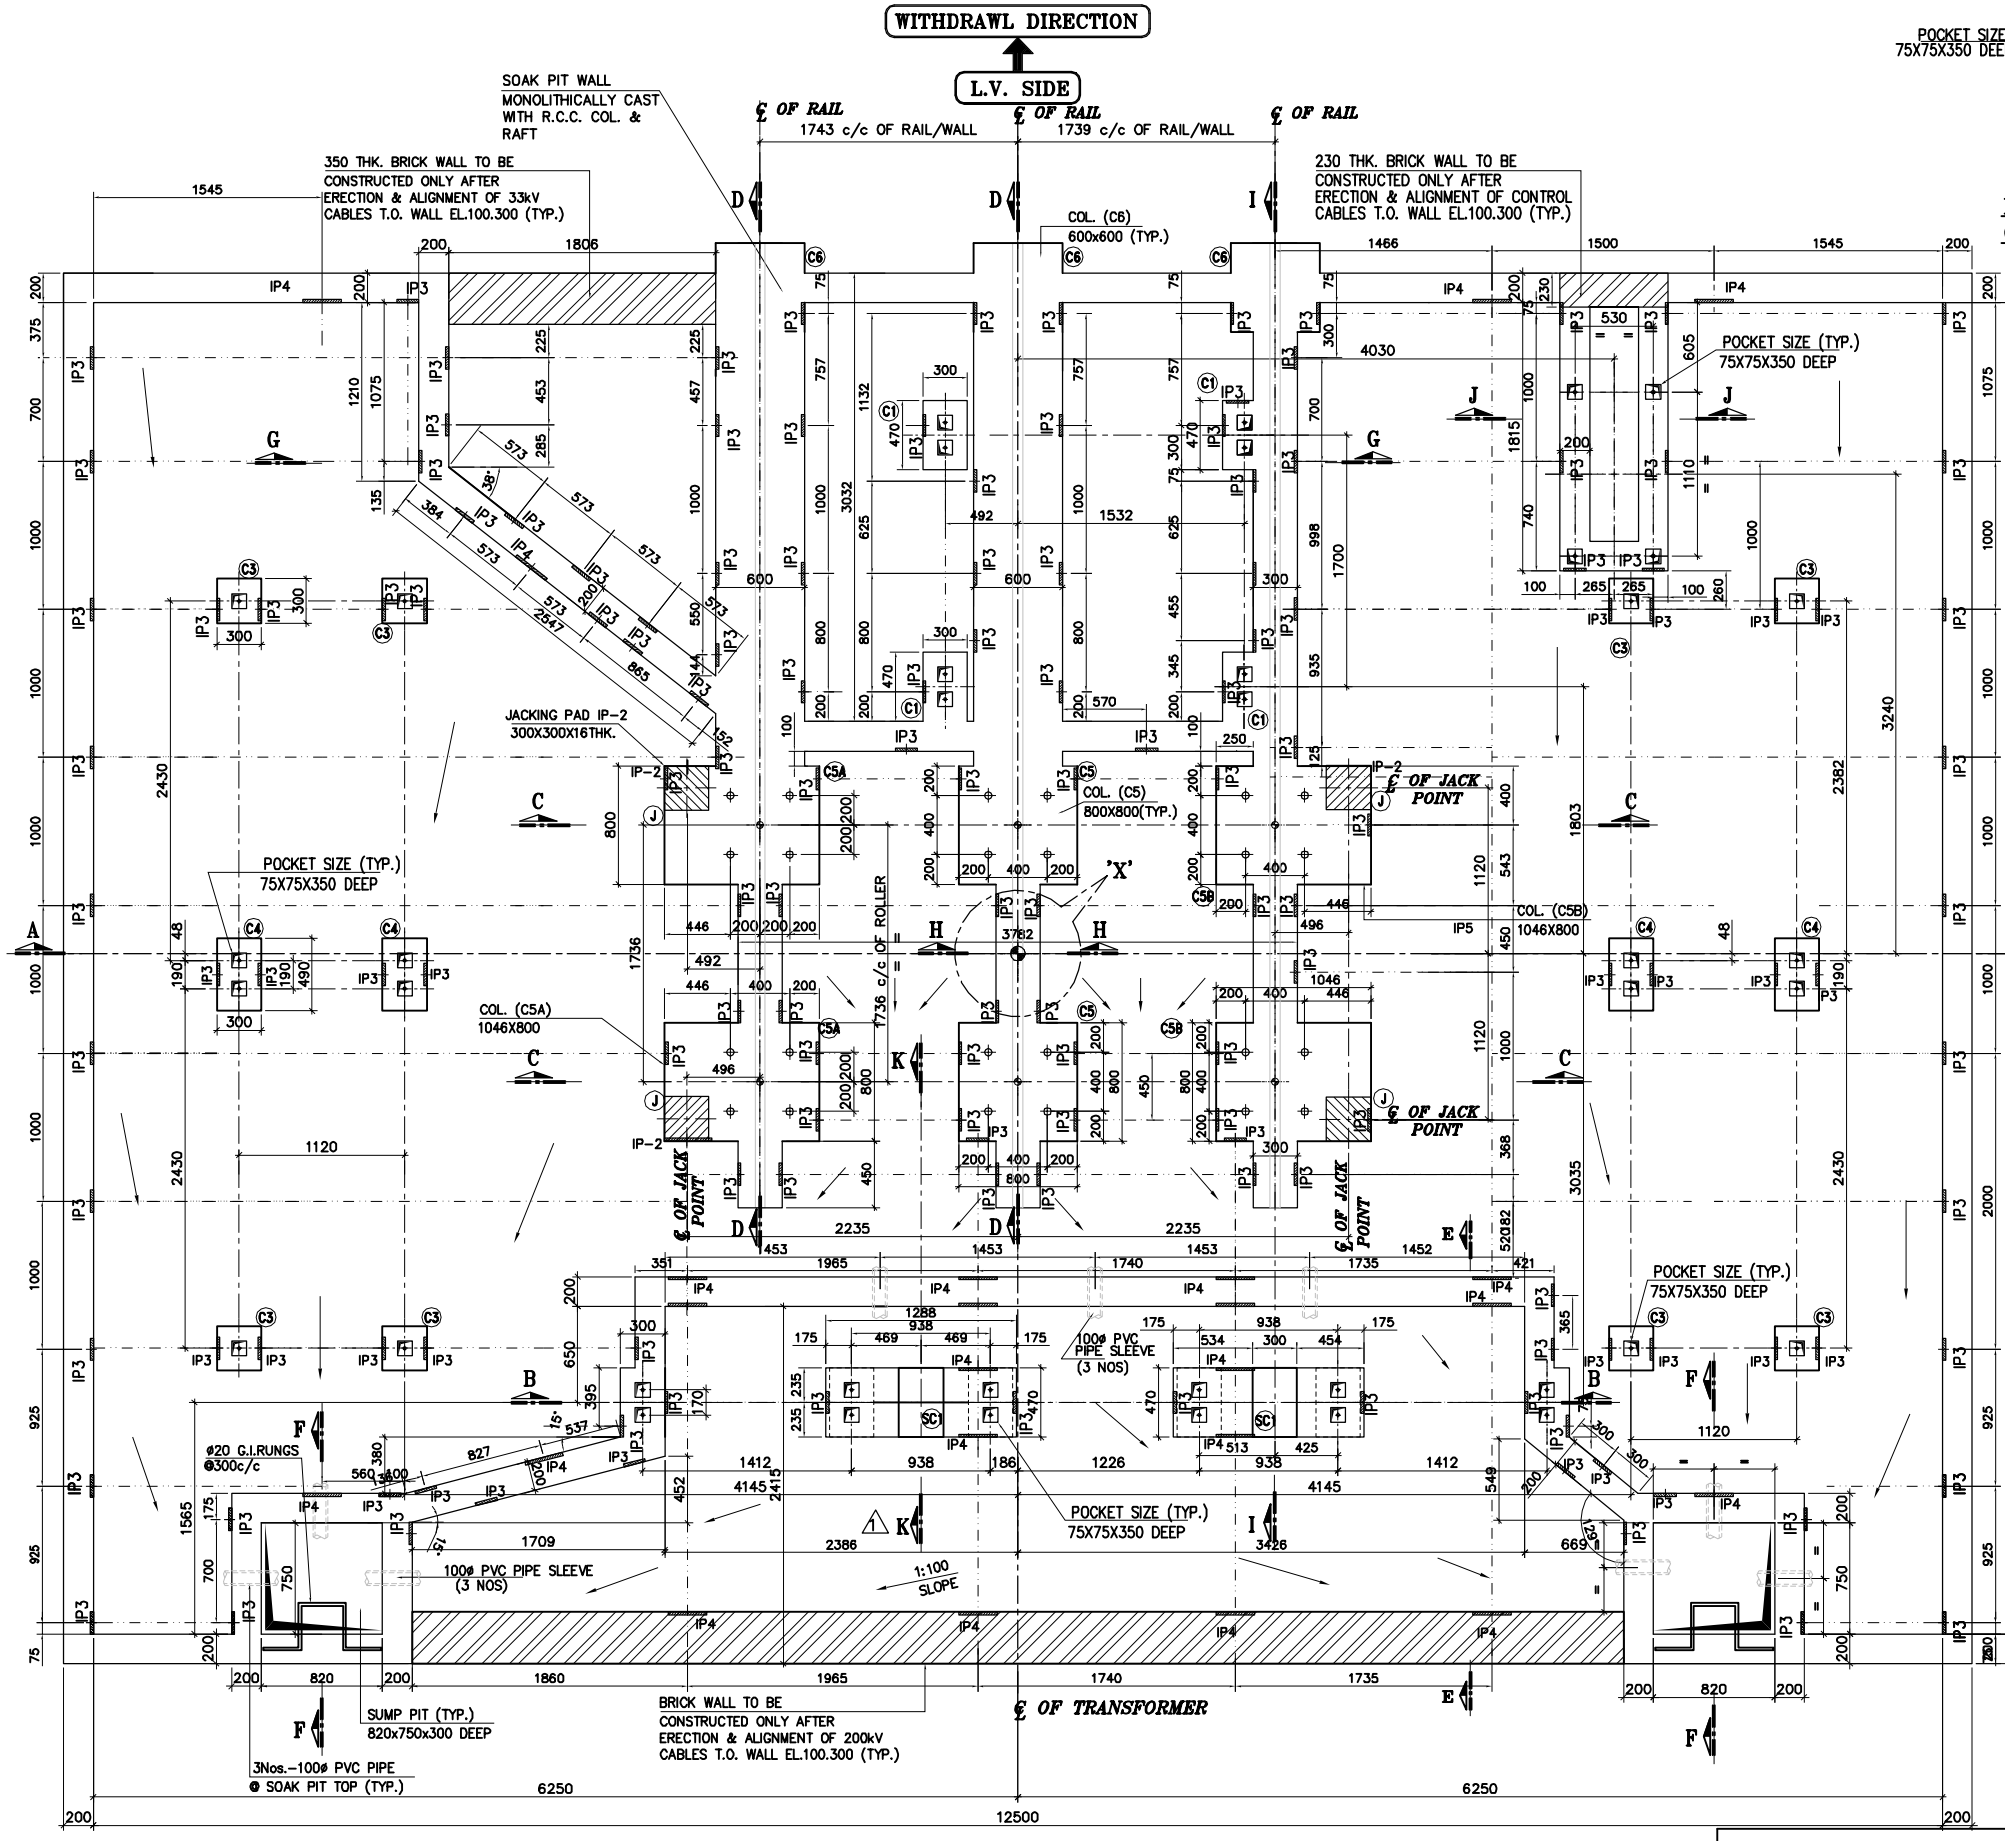

H.V. SIDE

LAYOUT FOR FOUNDATION & SOAK PIT

BHARAT BIJLEE MAKE

R1	27.12.10	SECTION FOR REVISED	RRM	MFK
R0	14.12.10	ISSUED FOR CONSTRUCTION	RRM	MFK
P2	10.12.10	I.P DETAIL ADDED	RRM	MFK
P1	06.12.10	REVISED AS PER COMMENT	RRM	MFK
P0	03.12.10	ISSUED FOR APPROVAL	RRM	MFK
REV.NO.	DATE	REVISION	REV.BY	CHK.

Contract No. : MSE/235/6819

CLIENT : RELIANCE Infrastructure
Anil Dhirubhai Ambani Group

Customer Drawing no: A1-TD-530-255

S & T DRG.NO.:-0930-TR-C02-SH1

28.12.10	R1	7_PRINT
14.12.10	R0	7_PRINT
DATE	REV.NO.	NO. OF PRINTS

PREPARED BY:
SHAH & TALATI
CONSULTING ENGINEERS
9, KIRTI TOWERS, TILAK ROAD
BARODA 390 001
PHONE : 2427726 / 2427729
FAX : (0265) 2420537
E-MAIL : design@shahntalati.com

PREPARED: RAKESH	CHECKED: MFK	APPROVED: NAV
P0 03.12.10	R0 14.12.10	
P1 06.12.10	R1 27.12.10	
P2 10.12.10		

ABB LIMITED

220kV BORIVALI SUB STATION
GIS BUILDING

SCALE 1:25

G.A PLAN OF TRANSFORMER -125MVA

T.Sh. 2

3UIN090207E1008

Sheets 1